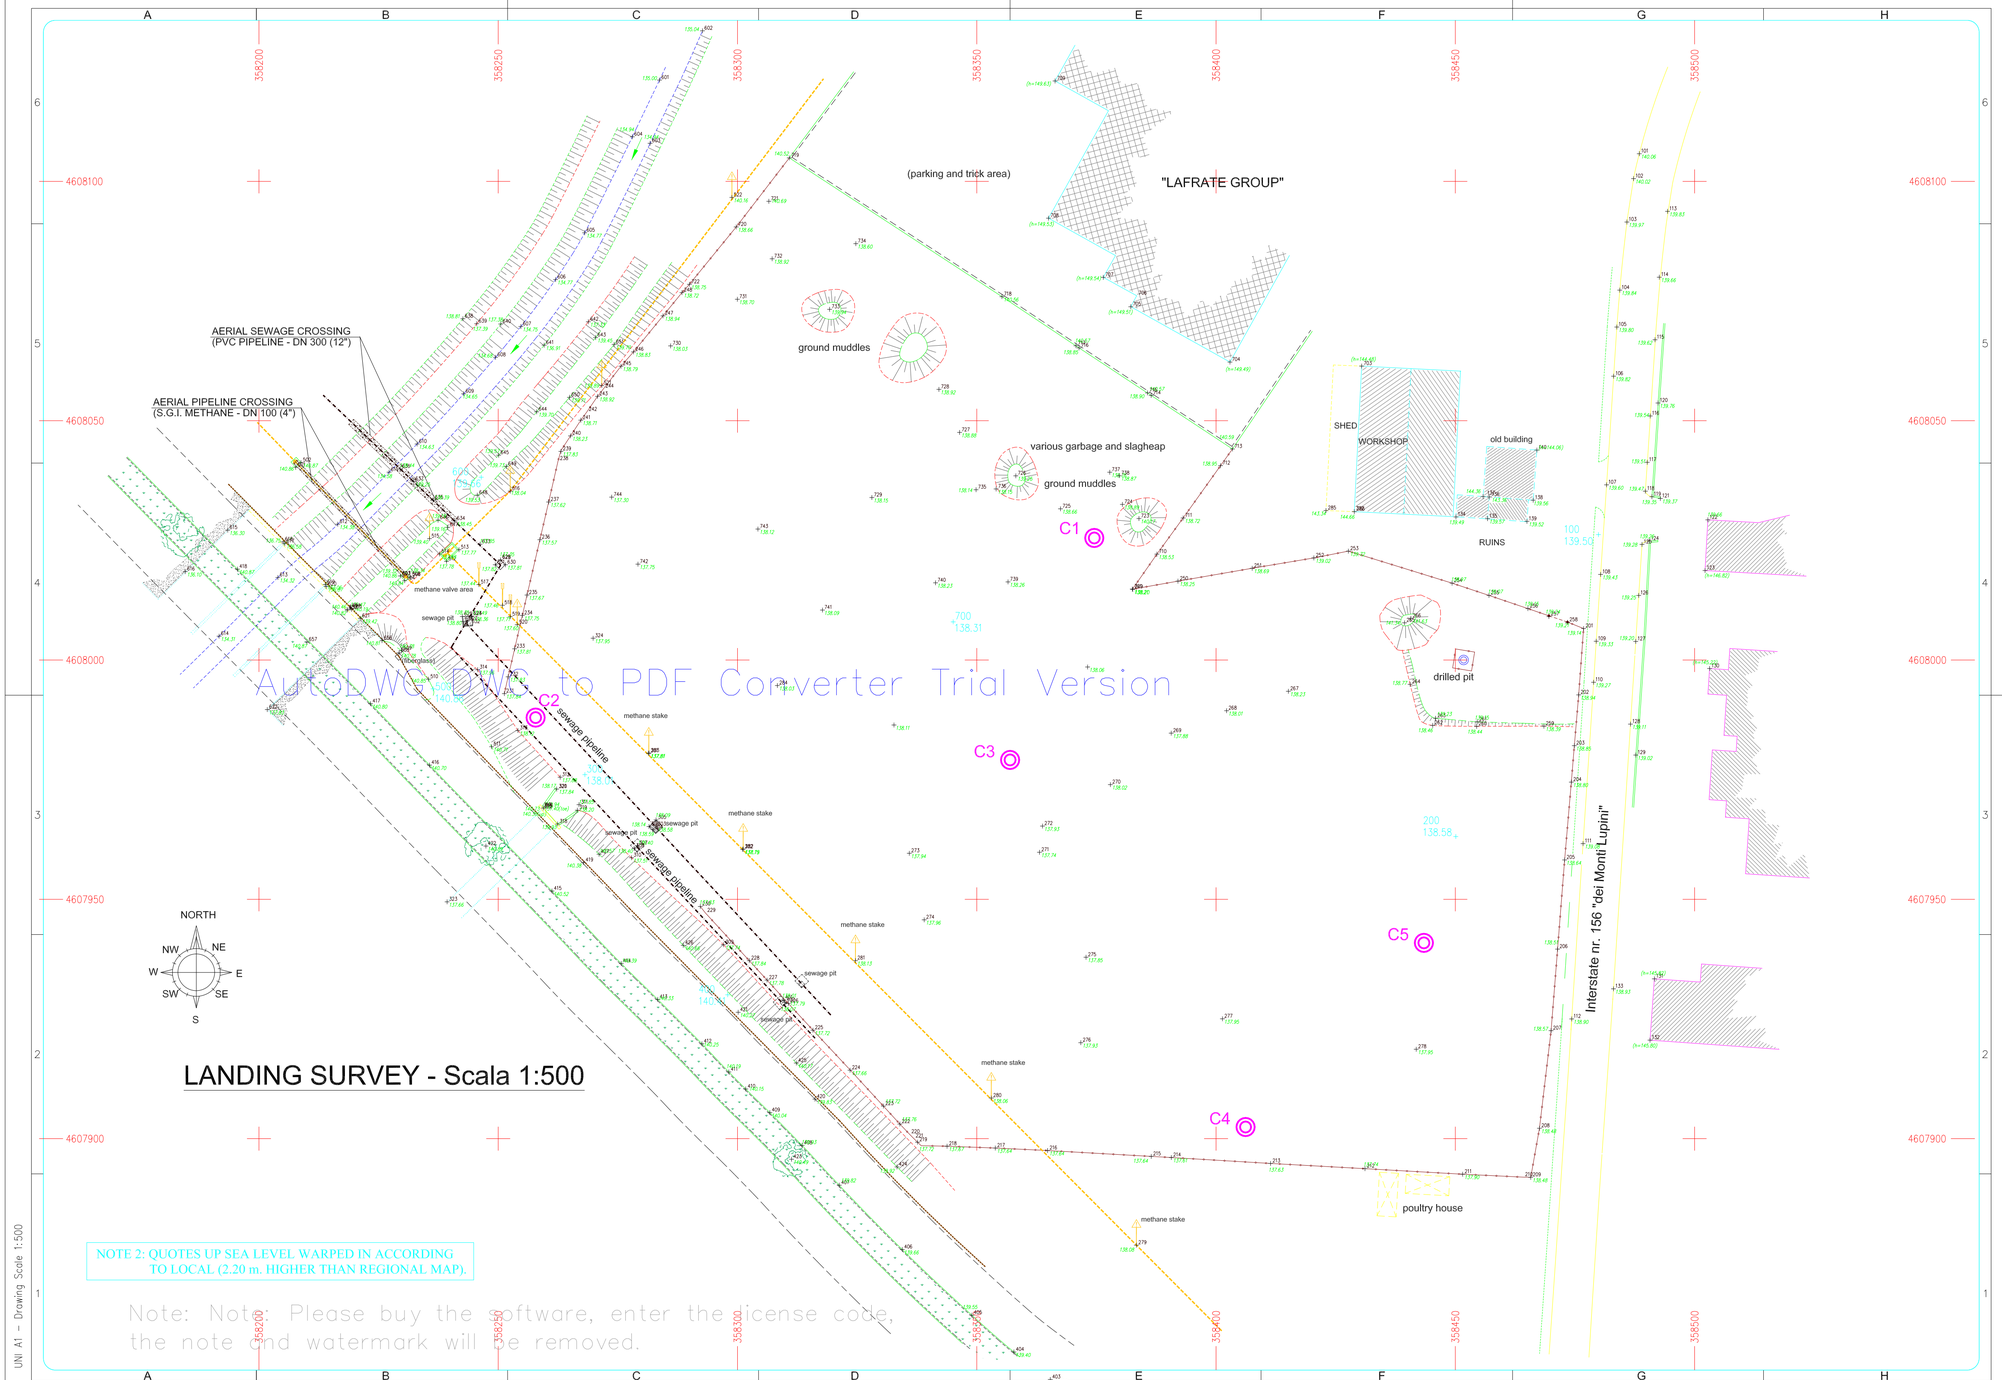

LEGEND

- SITE AREA OUTLINE
- GAS PIPELINE
- WATER DRAIN
- SEWAGE
- DRAIN TRAP
- B SOIL SAMPLE

NOTE 1: SURVEYNG DATA SYSTEM: GAUSS PROJECTION U.T.M. 33 NORTH E.D.50 - HAYFORD ELLYPSOID.

NOTE 2: QUOTES UP SEA LEVEL WARPED IN ACCORDING TO LOCAL (2.20 m. HIGHER THAN REGIONAL MAP).

10 20 30 m. Scale 1:500

REV. Rev.	DESCRIZIONE Description	DATA Date	ELABORATO Drawn	VERIFICATO Checked	APPROVATO Approved
3					
2					
1	WARPED LEVEL ASSUMED ON LOCAL CHART	02/12/08	EUCLIDE		
0	ISSUED FOR APPROVAL	01/20/08	EUCLIDE		

EUCLIDE Engineering - Geodesy - Cartography

PANATTONI EUROPE

COMMITTENTE Committee

N° CM 1 2 1 SU 0 0 1

IMPIANTO/OPERA Plant: CECCANO COMMERCIAL & WAREHOUSE BUILDING

DATA/Date	SCALA/Scale	FOGLIO/Sheet
2008 JAN	1:500	1/1
ELAB./Drawn CAMPI	VERIF./Check	APPR./Approv.

PREVIOUS NR.

FUTURE NR.

TITOLO Title

LANDING SURVEY

PLAN VIEW - Scale 1:500

MUNICIPALITY OF CECCANO (FR)

UNI A1 – Drawing Scale 1:500

File name: Landing Survey – Plot scale 1=1